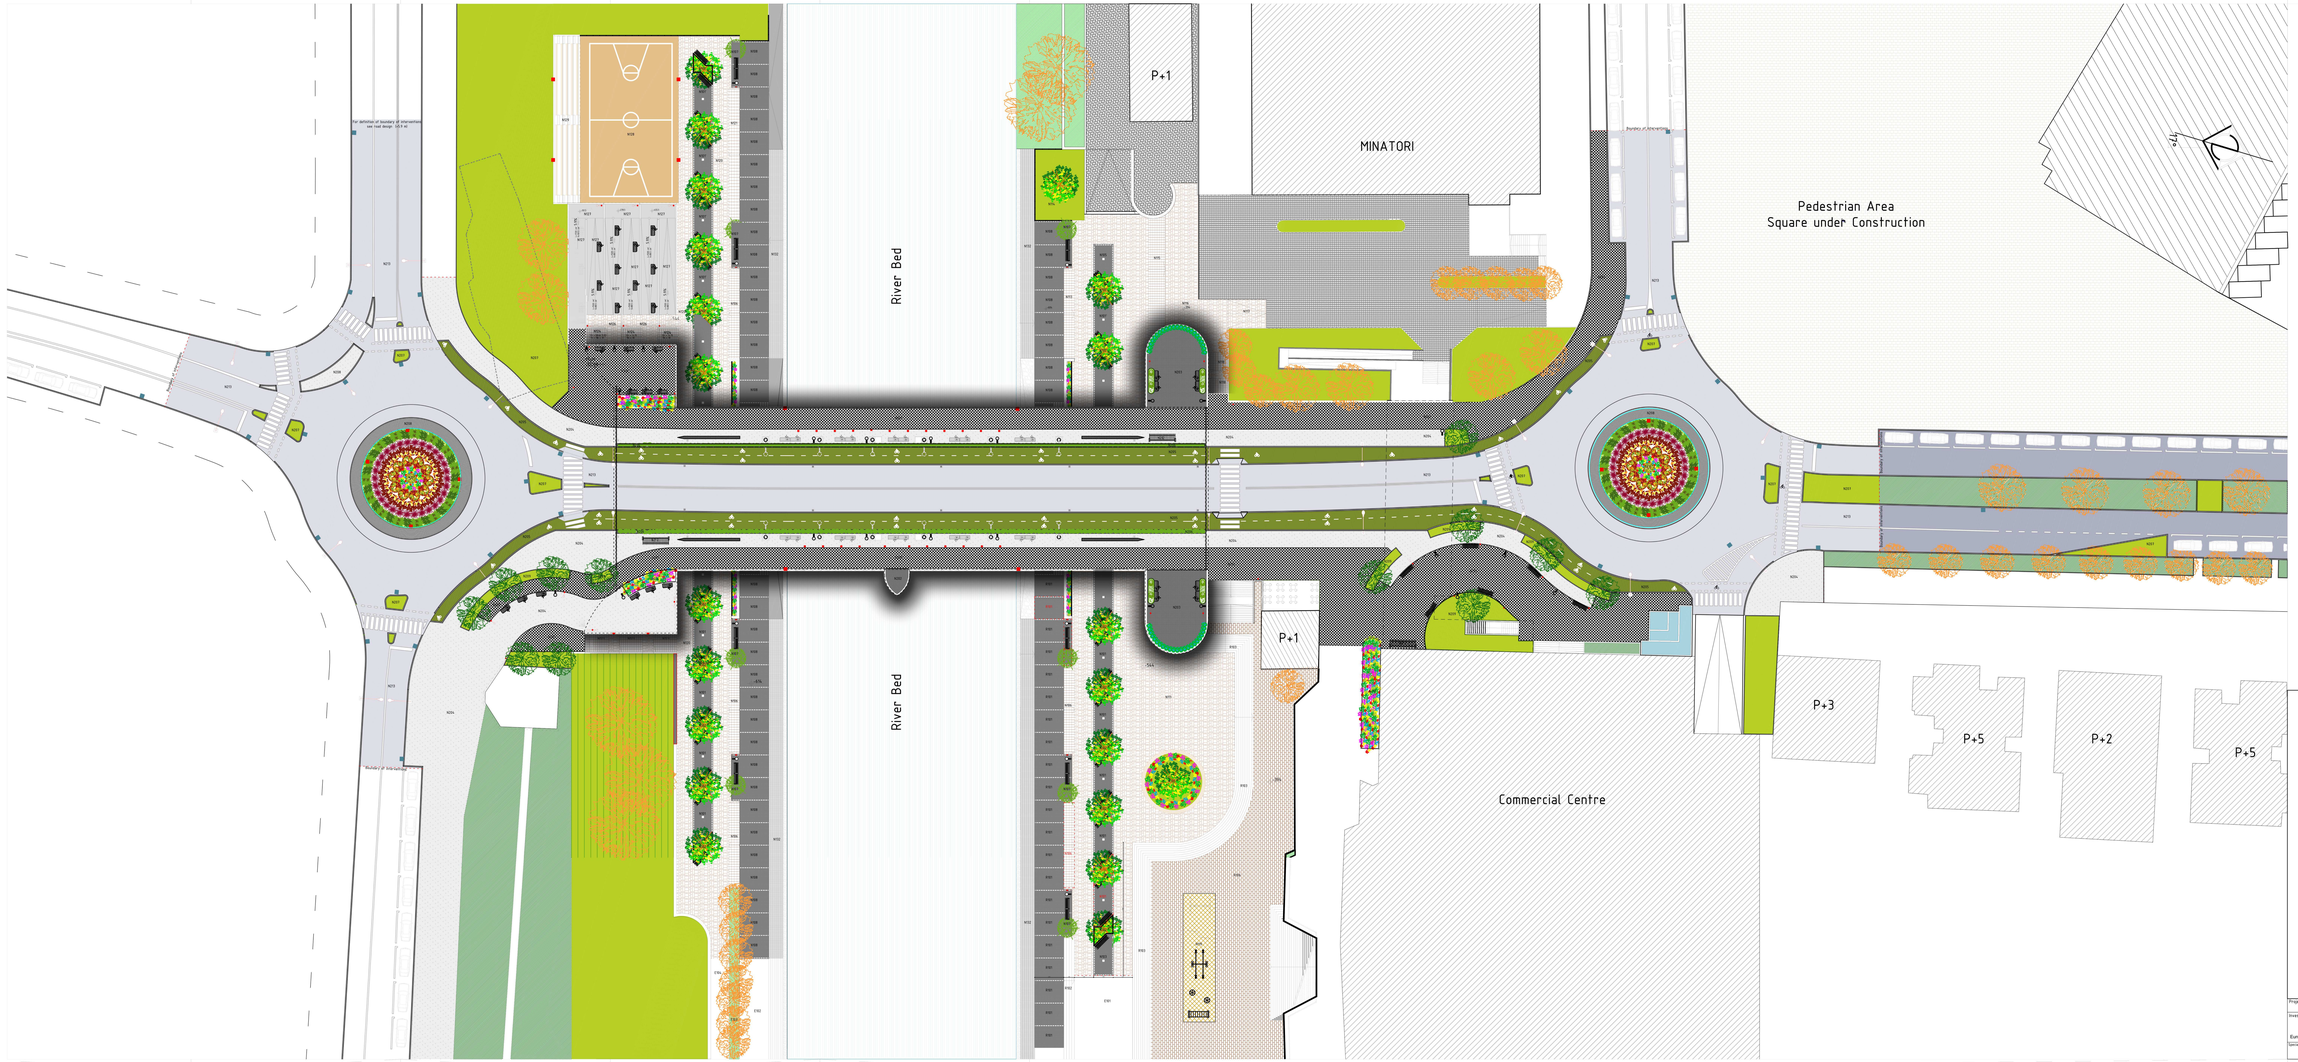
P+1
MINATORI
Pedestrian Area
Square under Construction
River Bed
River Bed
P+1
Commercial Centre
P+3
P+5
P+2
P+5
KEY
New asphalt pavement
Asphalt - Epoxy painted
Semi Cut Stones 10x10x10 cm'
Concrete slabs with surface treatment 30x30x8 cm'
Plain Concrete blocks 20x60x6 cm'
Plain Concrete blocks 10+20x8 cm'
Travertine stone a+b(mosaic)+3 cm
Weathered Travertine stone 34+34+4 cm
Steel broom finished concrete
Low level green traffic islands
Box flower planters
Evergreen plants
New tree
Existing asphalt pavement
Existing green islands
Existing Pedestrian Square
Existing water fountain
Existing tree
Project:
REFURBISHMENT OF PETROVICA BRIDGE
Investor:
European Union Office in Kosovo
Consultant:
Louis Berger
Specialty:
Architecture
Date:
03.11.2015
Scale:
1:200
Title:
Rehabilitation Phase
MASTER PLAN
No:
AUP 00